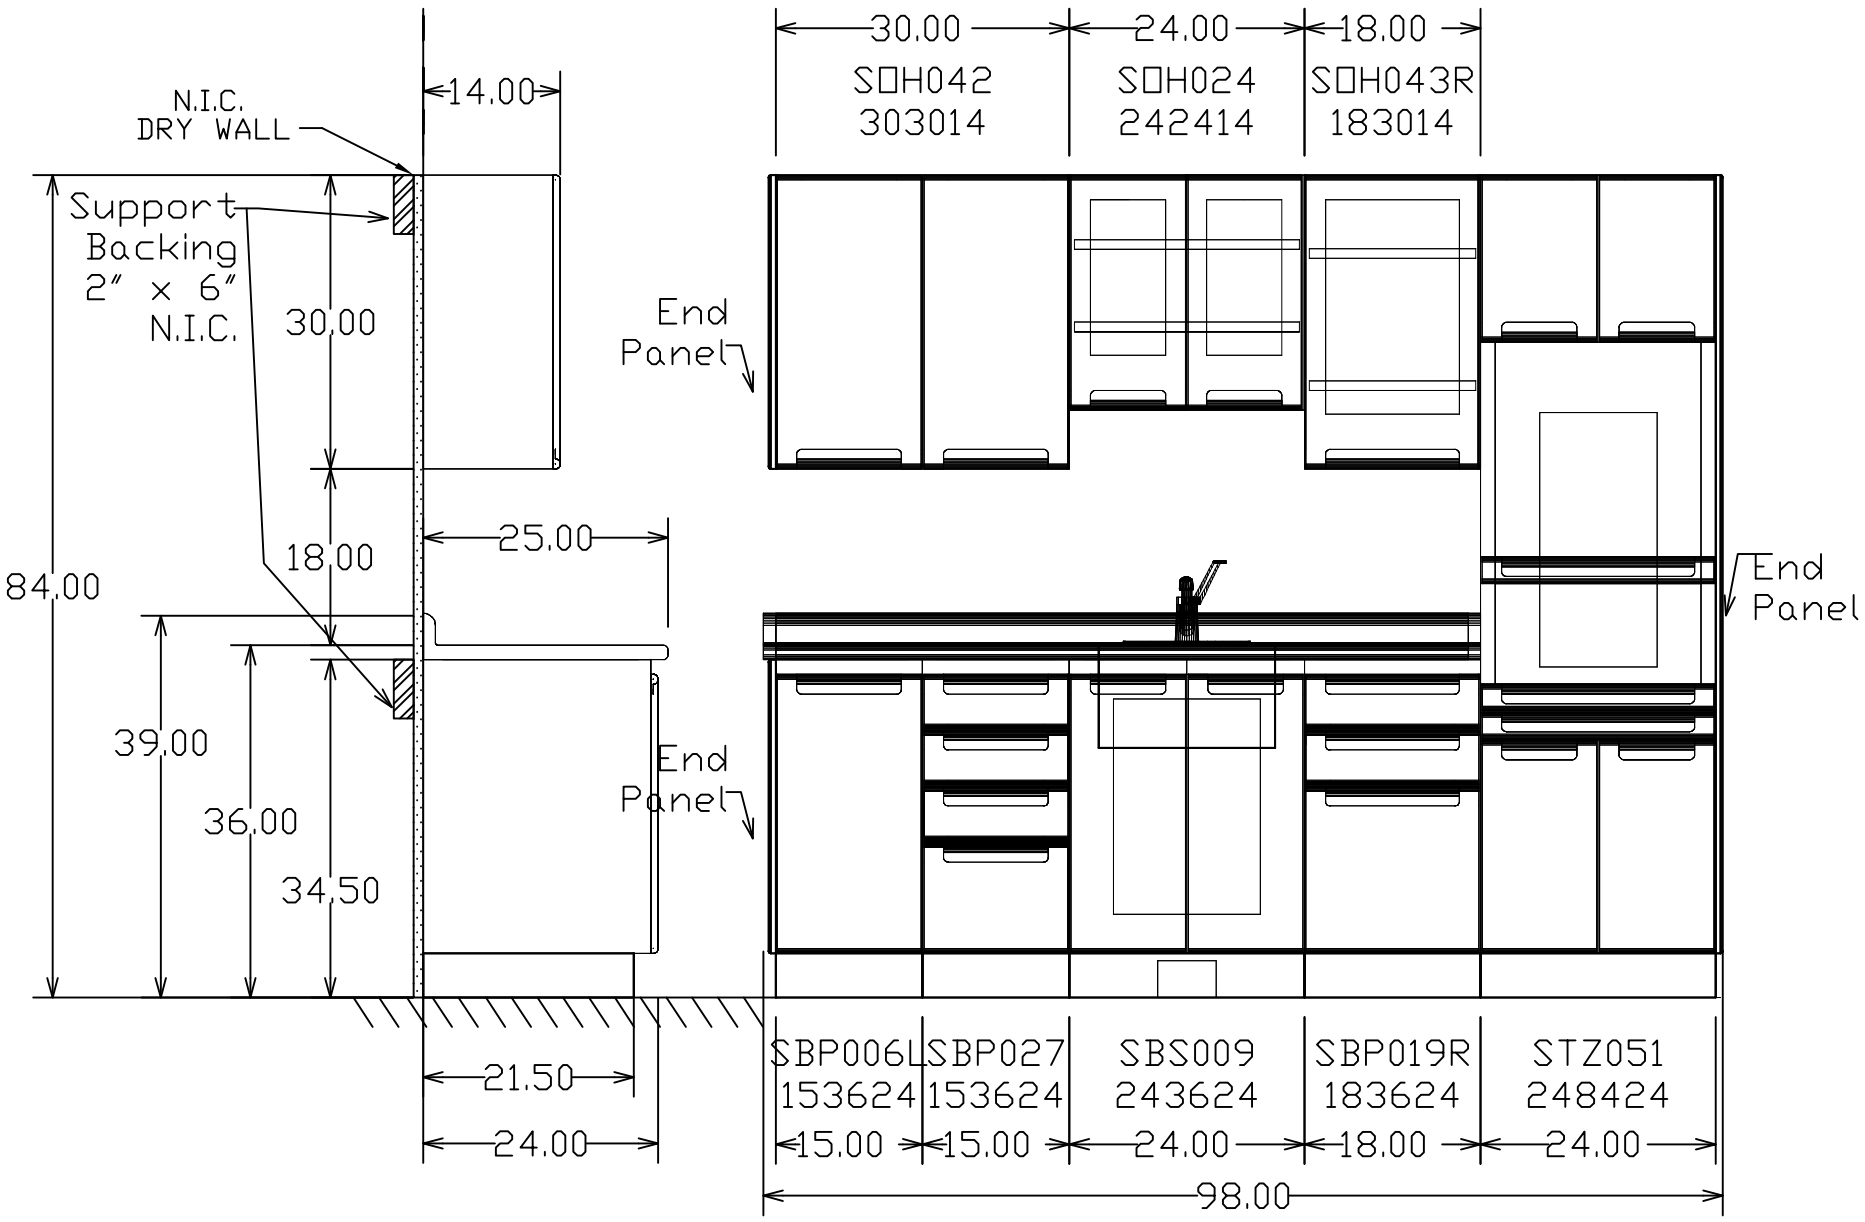

8' Steri-Center